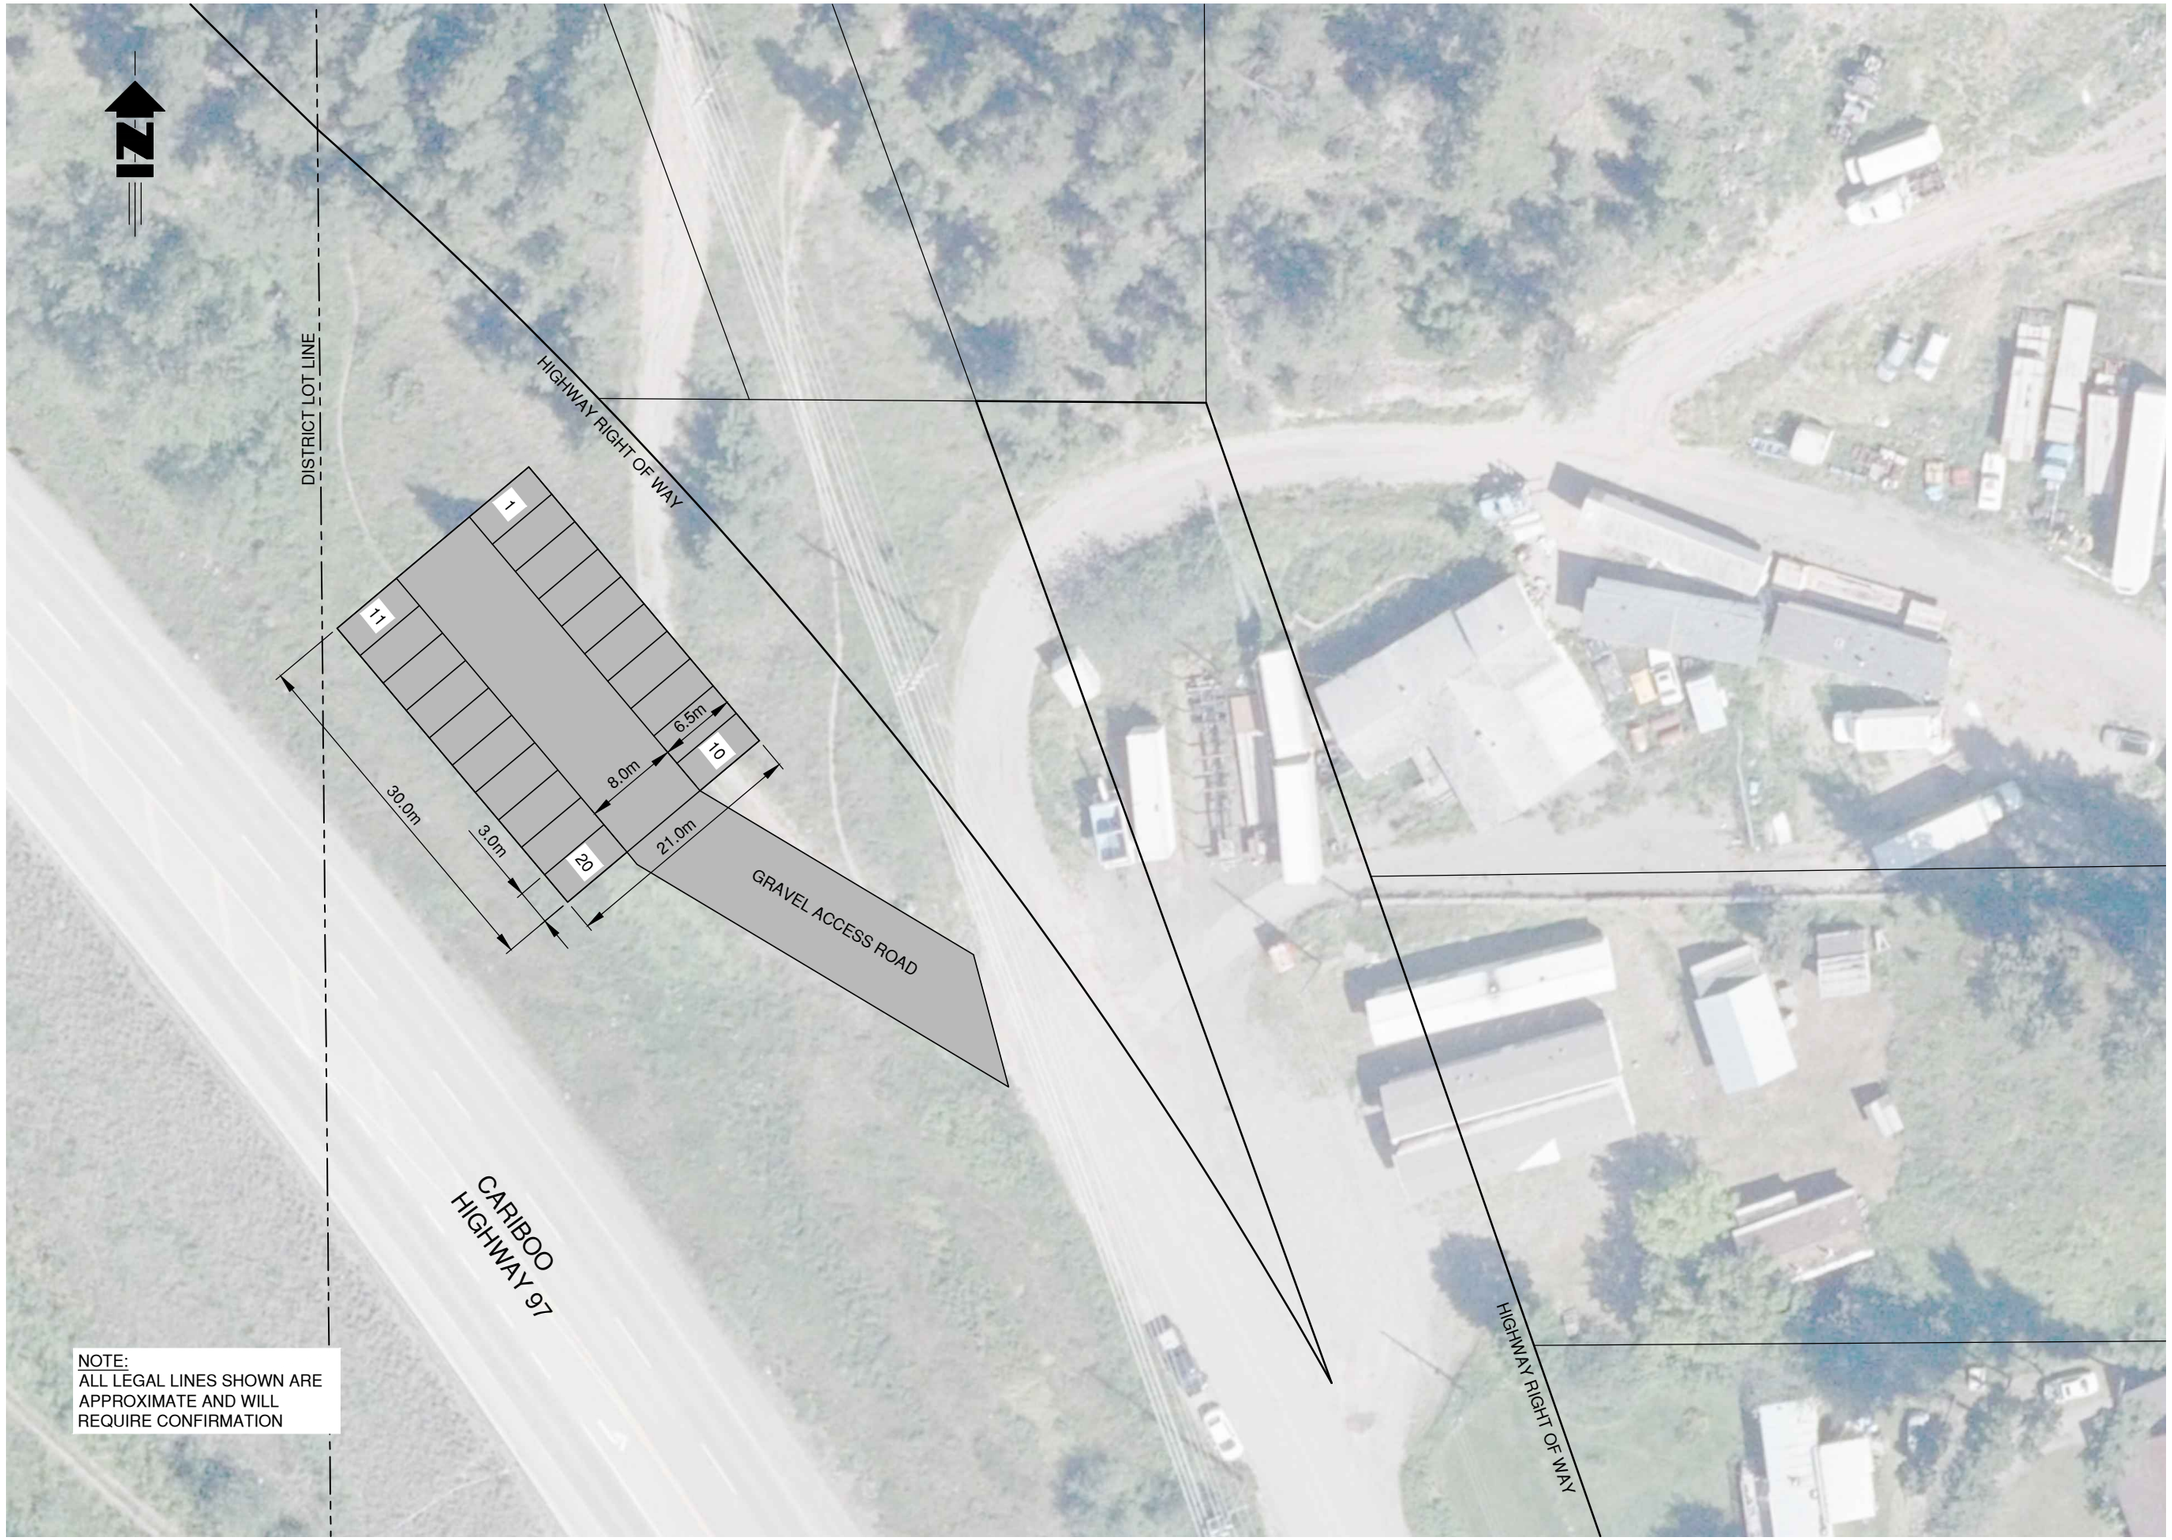

No.	DATE	DESCRIPTION	BY	APP'D
1	Apr 21/2021	ISSUED FOR DISCUSSION	DT	WB

ISSUES / REVISIONS

CONSULTANT SEAL

TRUE CONSULTING
106 - 197 Second Ave N. ■ Williams Lake BC ■ V2G 1Z5
tel 250.305.6605 ■ fax 250.305.6615
info@TRUE.bc.ca

FOX MOUNTAIN BIKE CLUB

PARKING IMPROVEMENTS

PROPOSED GRAVEL PARKING LAYOUT

SCALE	1 : 500
DESIGN BY	WB
DRAWN BY	DT
DATE	
PROJECT REFERENCE No.	602-231p
DRAWING No.	602-231-01
SHEET	1 OF 1
REVISION	1